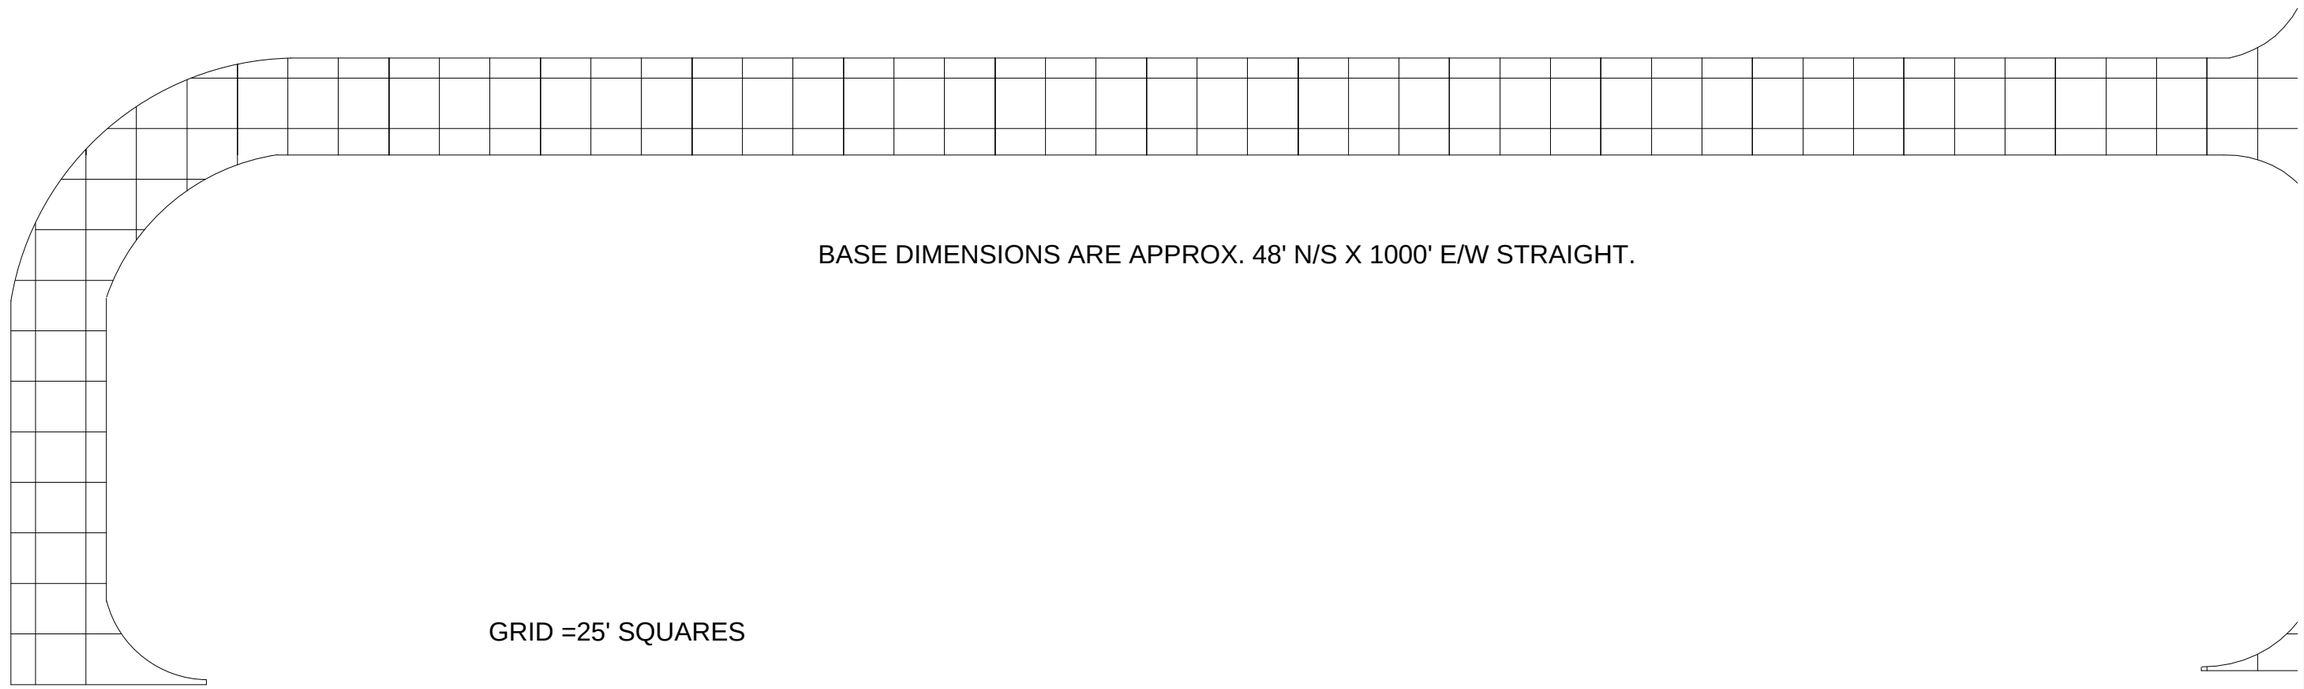

C:\Documents and Settings\tgingles\My Documents\PRINTED CAD FILES ACCURATE ONLY IF SHEET SIZE IS 22x34 (D) © 2017 ARCHITECTURAL EXPRESSIONS, LLP

REVISIONS

NO.	DATE	BY	DESCRIPTION
--	--	--	--
--	--	--	--
--	--	--	--
--	--	--	--

ARCHITECTURAL EXPRESSIONS LLP
ARCHITECTS • ENGINEERS

ARCHITECTURAL EXPRESSIONS, LLP
113 ILLINI DRIVE, FORSYTH, IL 62535
PHONE: 217-877-4620 FAX: 217-877-4625
www.aexllp.com

DRAWING NAME

DRAWN BY: --- PROJECT NO:
CHKD BY: --- SCALE: 1" = 125'
APPVD BY: --- DATE:

DRAWING NO.
CC3