C:\Documents and Settings\tgingles\My Documents\AutoCAD Sheet Sets\VUTEC Cross Sites\Ramp 2.dwg MAY 04, 2011 - 07:26:51
PLOT SIZE IS 11 X 17 COPYRIGHT © BY ARCHITECTURAL EXPRESSIONS, LLP

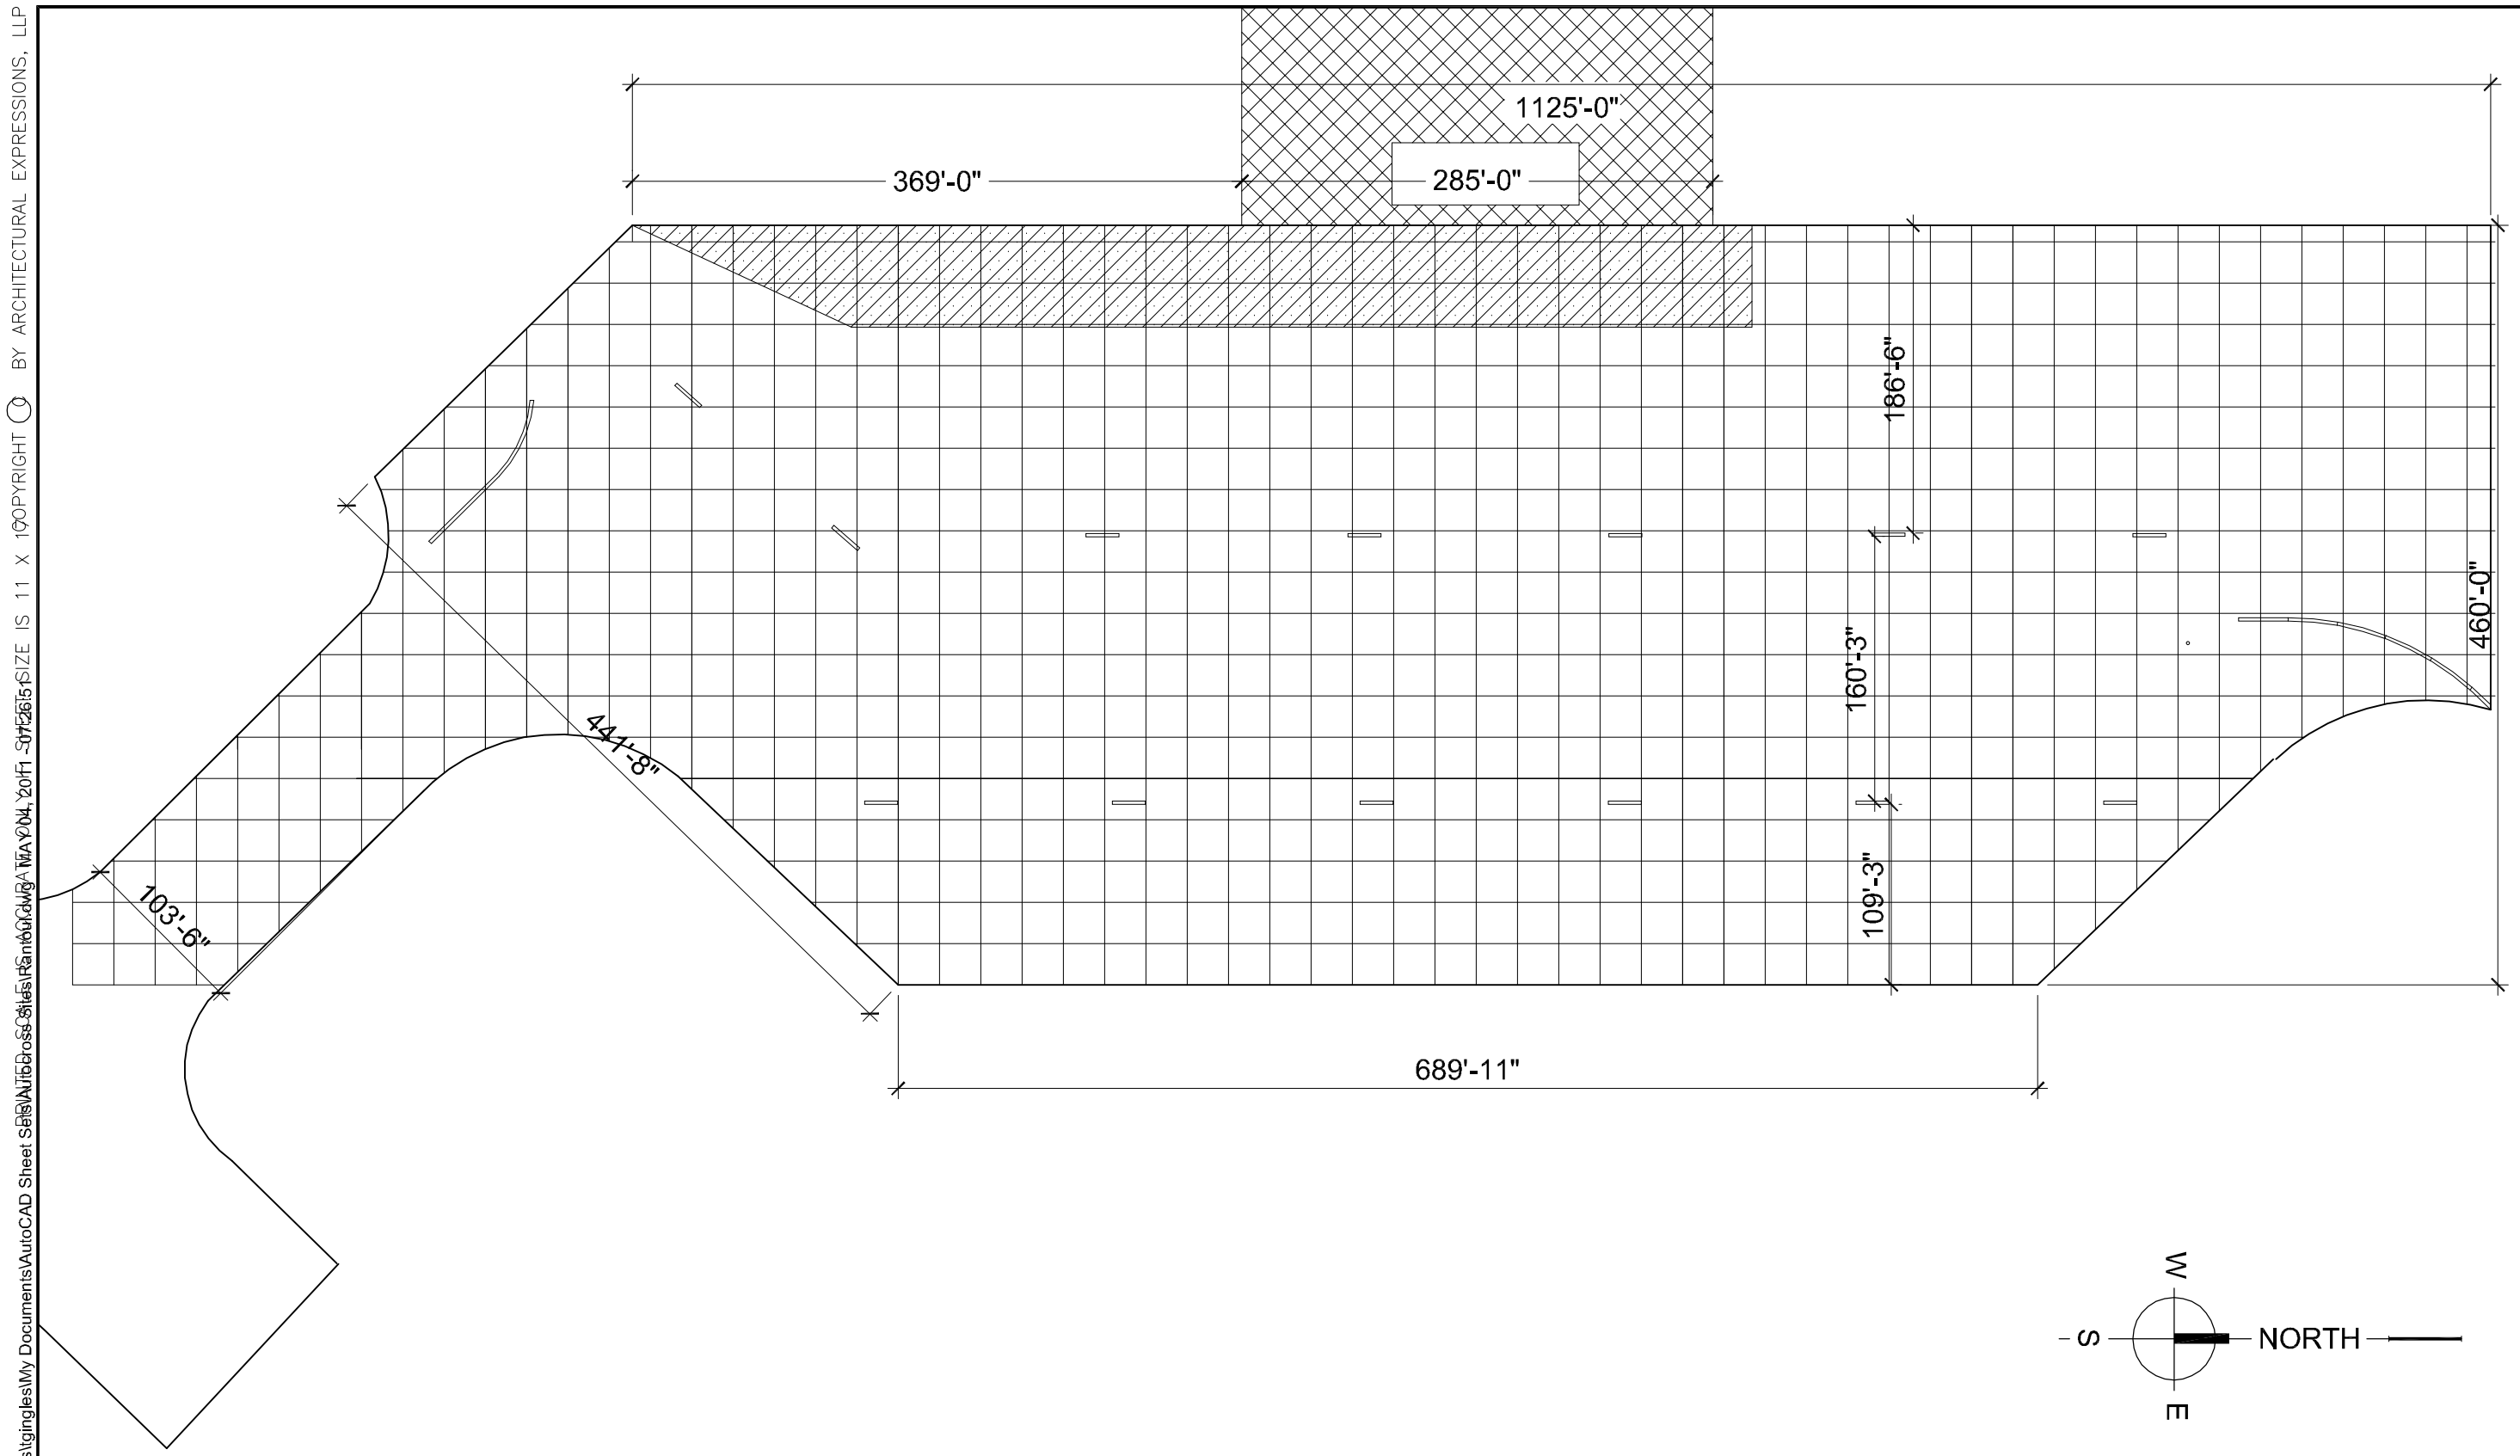

REVISIONS			
NO.	DATE	BY	DESCRIPTION
--	--	--	--
--	--	--	--
--	--	--	--
--	--	--	--

ARCHITECTURAL EXPRESSIONS LLP
ARCHITECTS • ENGINEERS

ARCHITECTURAL EXPRESSIONS, LLP
113 ILLINI DRIVE, FORSYTH, IL 62535
PHONE: 217-877-4620 FAX: 217-877-4625
www.aexllp.com

DRAWING NAME

DRAWN BY:	TGI	PROJECT NO:		DRAWING NO.
CHKD BY:	TGI	SCALE:	1"=100'	RAN
APPVD BY:	TGI	DATE:		